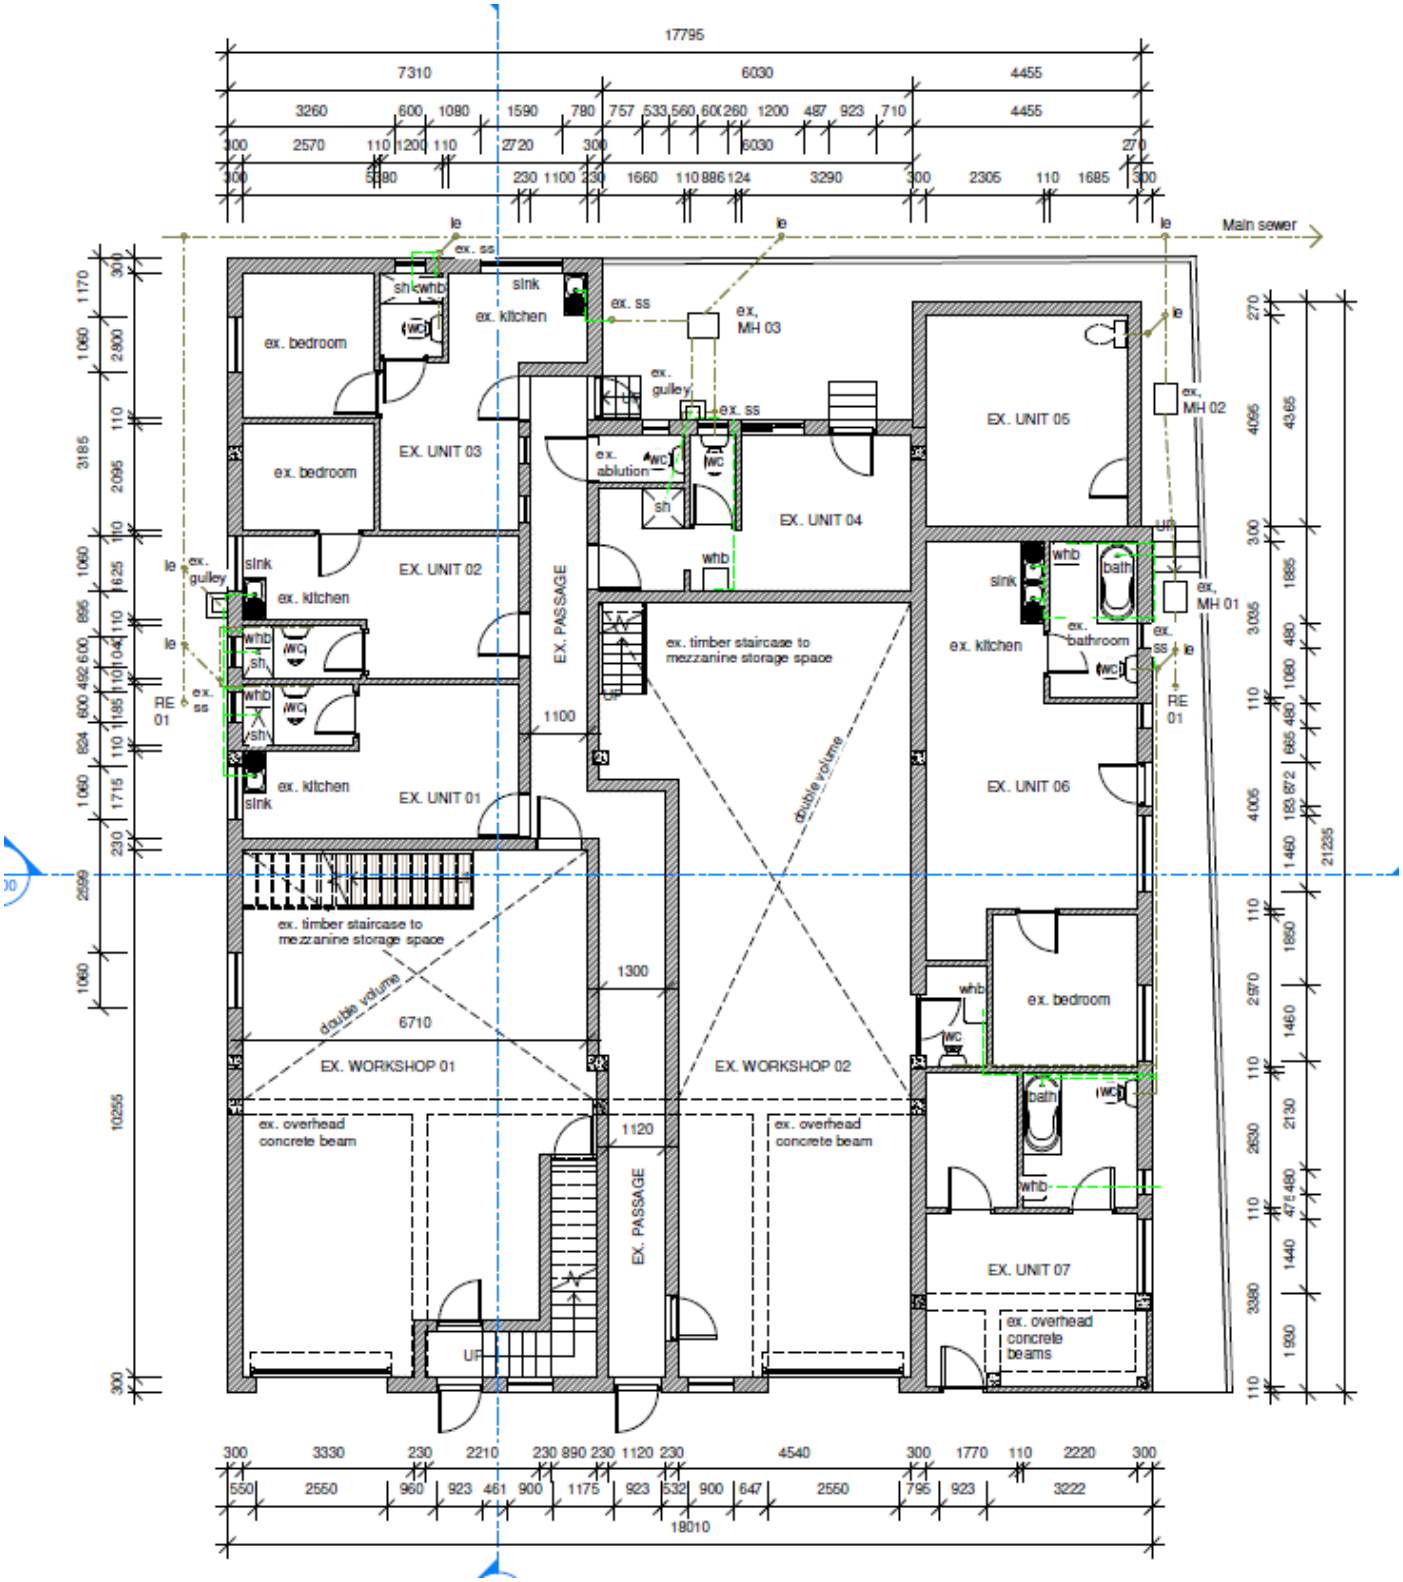
17795
7310
6030
4455
Main sewer
ex. bedroom
ex. kitchen
EX. UNIT 03
EX. UNIT 02
EX. UNIT 01
EX. PASSAGE
ex. ablution
EX. UNIT 04
EX. UNIT 05
EX. UNIT 06
EX. UNIT 07
ex. bathroom
ex. timber staircase to mezzanine storage space
double volume
EX. WORKSHOP 01
EX. WORKSHOP 02
ex. overhead concrete beam
ex. overhead concrete beams
ex. MH 01
ex. MH 02
ex. MH 03
ex. gulley
RE 01
18010
21235

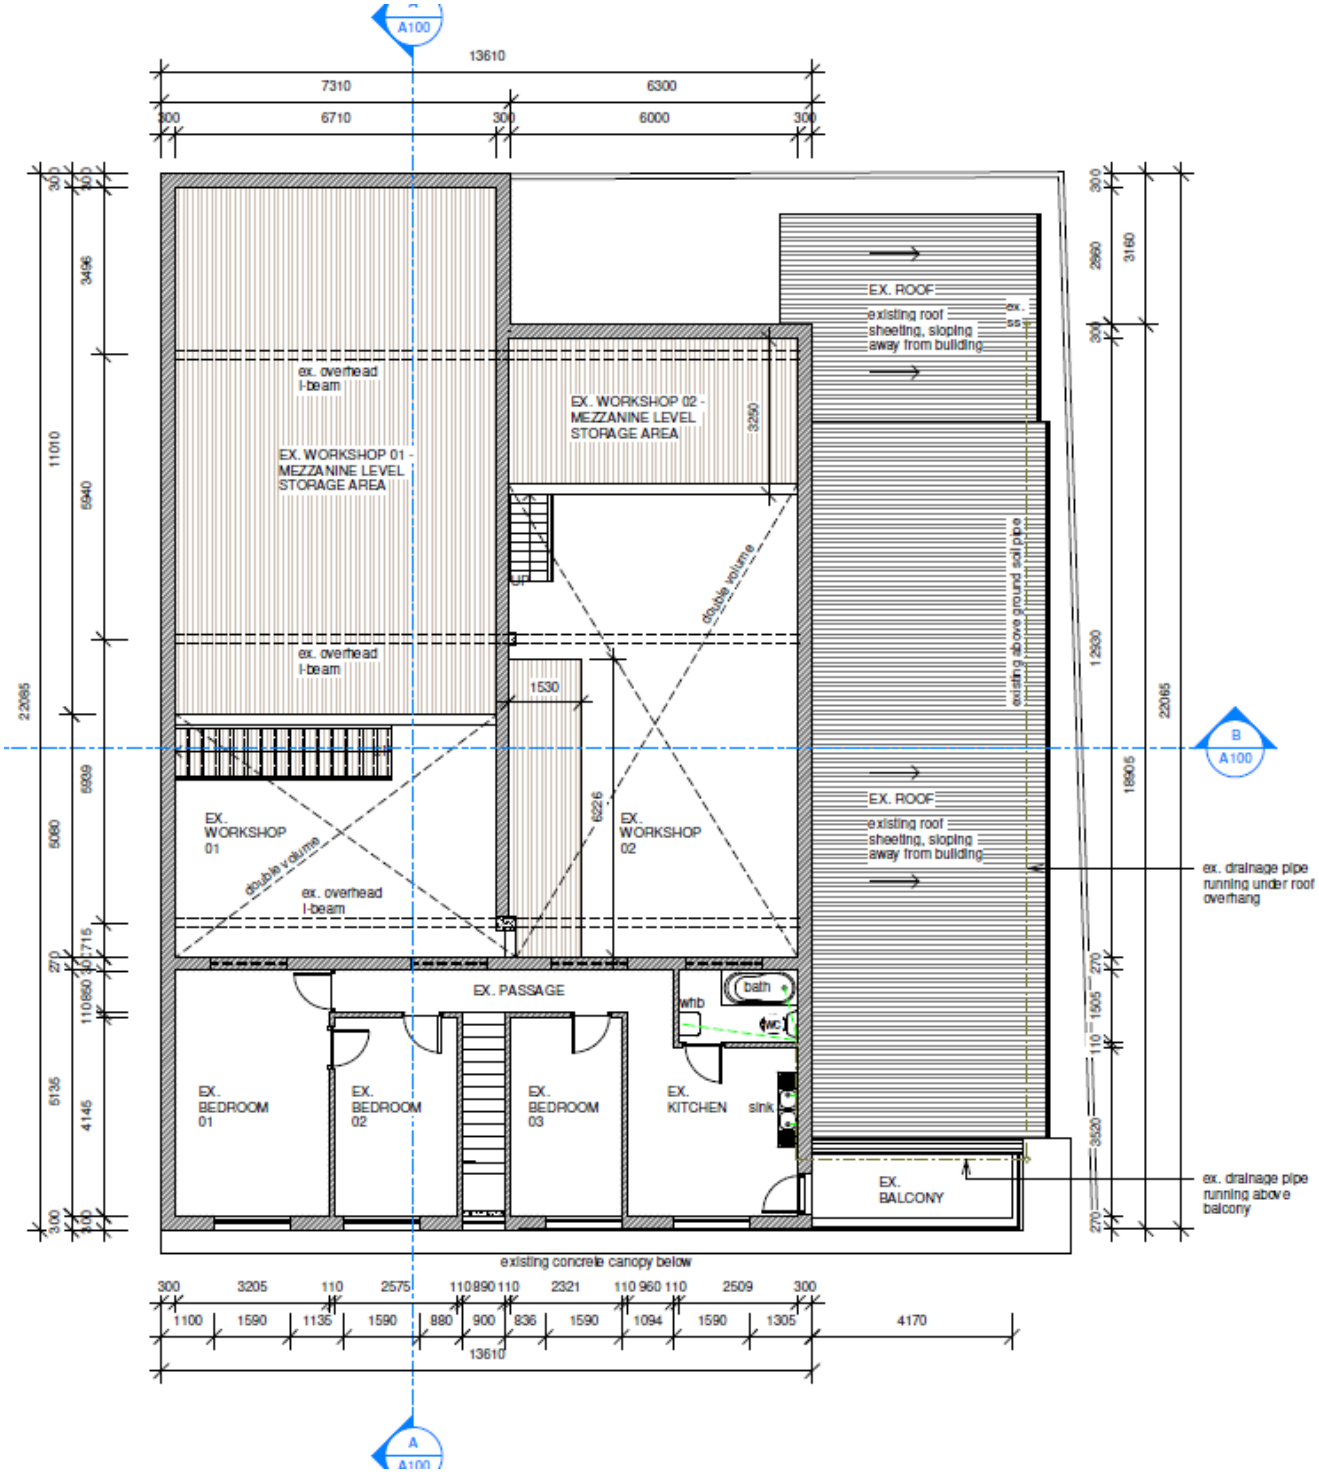
A100
13610
7310
6300
300
6710
300
6000
300
EX. WORKSHOP 01 - MEZZANINE LEVEL STORAGE AREA
ex. overhead I-beam
EX. WORKSHOP 02 - MEZZANINE LEVEL STORAGE AREA
3250
EX. ROOF
existing roof sheeting, sloping away from building
ex. ss
double volume
existing above ground soil pipe
1530
6226
EX. WORKSHOP 01
EX. WORKSHOP 02
EX. PASSAGE
bath
whb
wc
EX. BEDROOM 01
EX. BEDROOM 02
EX. BEDROOM 03
EX. KITCHEN
sink
EX. BALCONY
ex. drainage pipe running under roof overhang
ex. drainage pipe running above balcony
existing concrete canopy below
B
A100
A
22085
11010
6940
5080
5909
5135
4145
3496
3160
2860
12530
18505
1505
3520
1100
1590
1135
880
900
836
1094
1305
4170
2575
2321
960
2509
890