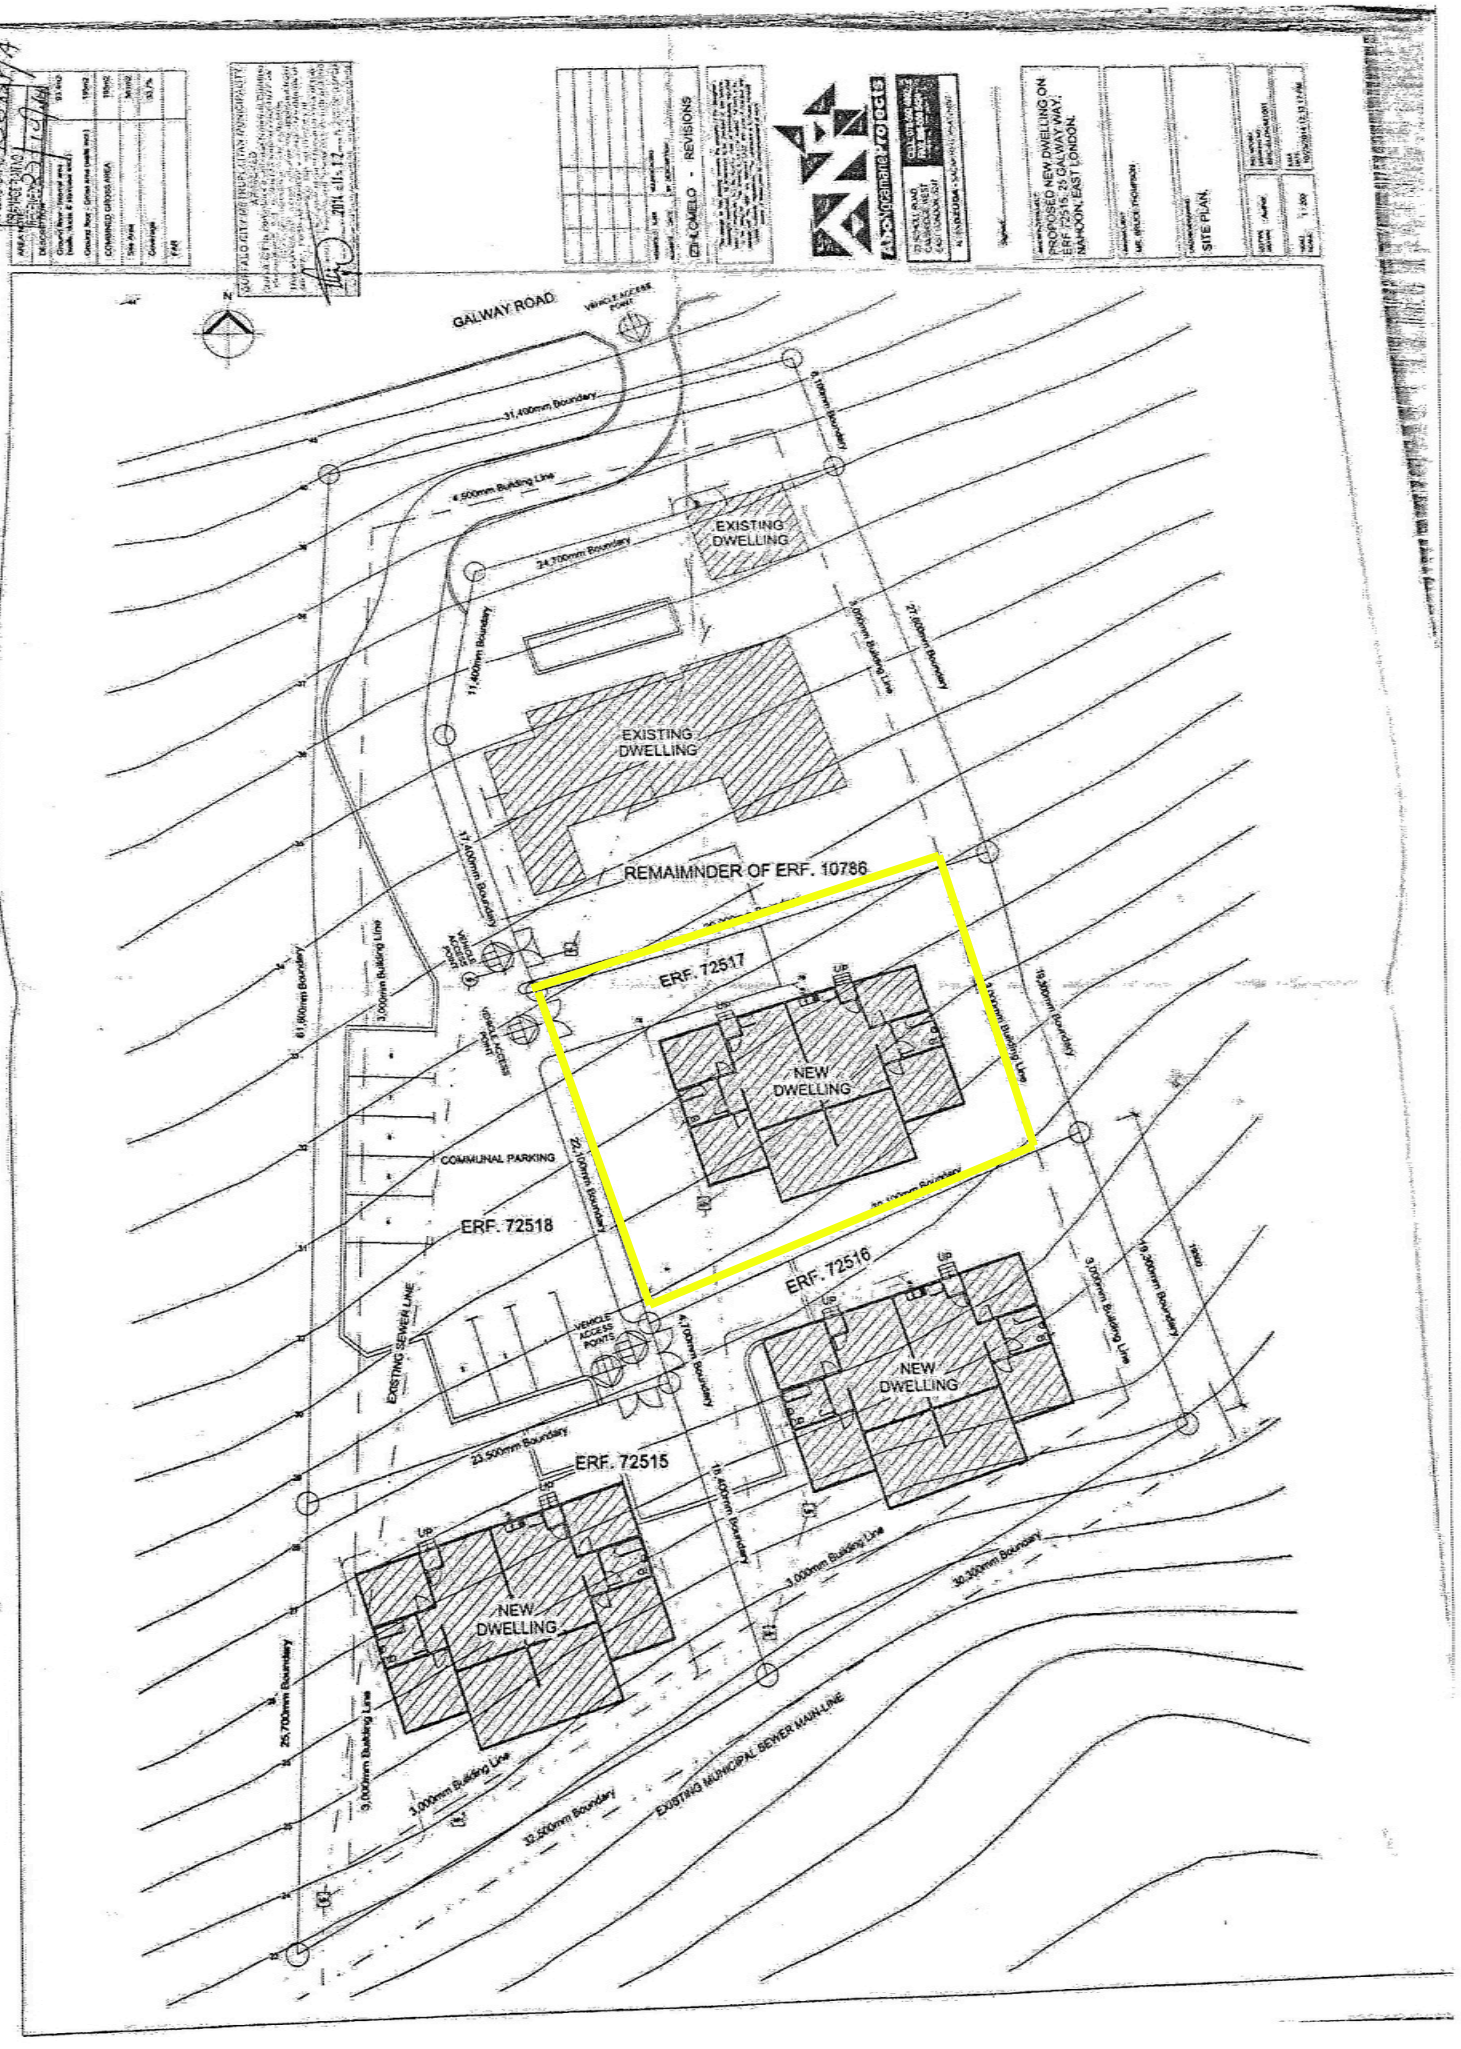
GALWAY ROAD
VEHICLE ACCESS POINT
31,400mm Boundary
6,100mm Boundary
4,500mm Building Line
EXISTING DWELLING
24,700mm Boundary
11,400mm Boundary
3,000mm Building Line
22,000mm Boundary
EXISTING DWELLING
17,400mm Boundary
REMAIMNDER OF ERF. 10786
ERF. 72517
NEW DWELLING
61,900mm Boundary
3,000mm Building Line
COMMUNAL PARKING
22,100mm Boundary
ERF. 72518
ERF. 72516
NEW DWELLING
EXISTING SEWER LINE
VEHICLE ACCESS POINTS
23,500mm Boundary
ERF. 72515
NEW DWELLING
16,400mm Boundary
3,000mm Building Line
30,300mm Boundary
25,700mm Boundary
9,000mm Building Line
3,000mm Building Line
32,500mm Boundary
EXISTING MUNICIPAL SEWER MAIN LINE
PROPOSED NEW DWELLING ON ERF 72515, 25 GALWAY WAY, MAHOON, EAST LONDON.
SITE PLAN.